Unofficial Document Unofficial Document

REF:
PLAT OF ADA N. HOWARD ESTATE
BY WILBUR J. PAGE
DEC., 1050.

PLAT OF SUBD. E FOR
EUGENE ALDRIDGE BY
JOHN R. BRADNER
NOV. 26, 1077.

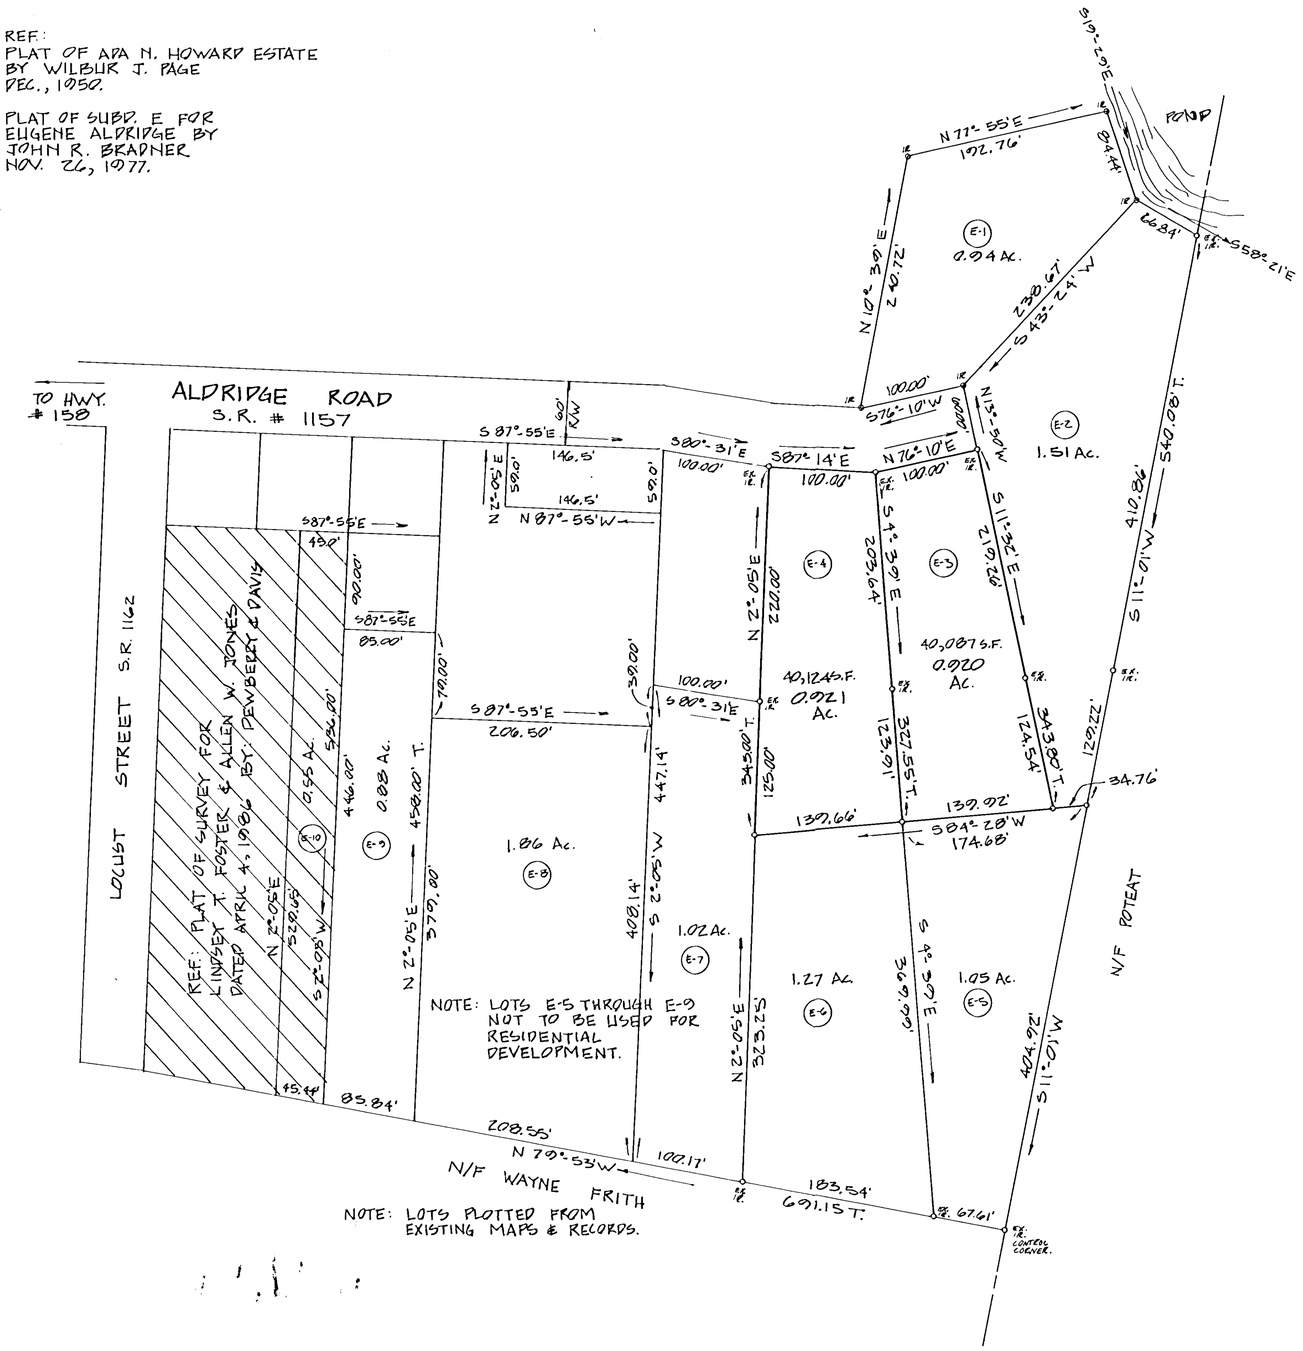

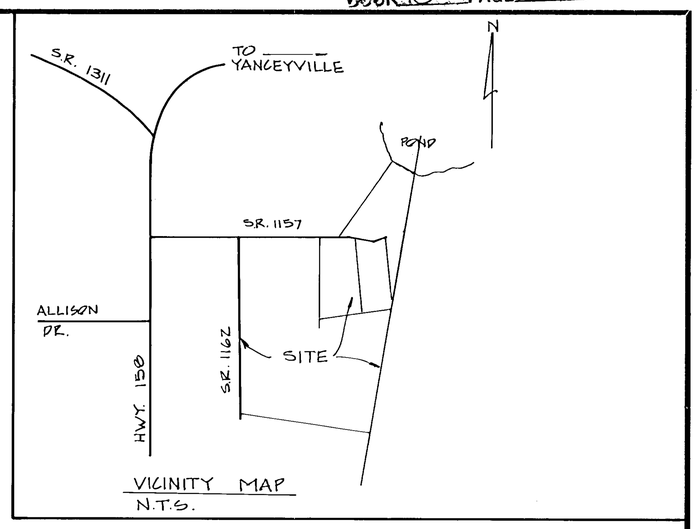

NORTH CAROLINA REGISTERED SEAL L-1179 LAND SURVEYOR JOHN R. BRADNER

NORTH CAROLINA, CASWELL COUNTY

I, JOHN R. BRADNER CERTIFY THAT THIS PLAT WAS DRAWN UNDER MY SUPERVISION FROM MAPS & DEEDS OF EXISTING RECORD, DEED DESCRIPTION RECORDED IN BOOK see ref. PAGE _____ THAT THE ACCURACY OF THIS PLAT IS DEPENDENT UPON THE ACCURACY OF SAID EXISTING RECORDS. THAT THIS PLAT WAS PREPARED IN ACCORDANCE WITH G.S. 47-30 AS AMENDED. WITNESS MY ORIGINAL SIGNATURE, REGISTRATION NO., AND SEAL THIS 8th DAY OF September 1986.

John R. Bradner
Surveyor No. L-1179

North Carolina, Caswell County

I, A Notary Public Of The County And State Aforesaid, Certify That John R. Bradner, A Registered Land Surveyor, Personally Appeared Before Me This Day And Acknowledged The Execution Of The Foregoing Instrument. Witness My Hand And Official Stamp Or Seal This 8th Day of September, 19 86.

7-10-89
My Commission Expires

Susan D. Rowland
Notary Public

SUSAN D. ROWLAND NOTARY PUBLIC CASWELL COUNTY, N.C.

CASWELL COUNTY, NORTH CAROLINA

YANCEYVILLE TOWNSHIP
"WEST YANCEYVILLE"

REVISED PLAT OF SUBDIVISION "E"
FOR:

EUGENE ALDRIDGE

DATE: SEPT. 3, 1986
SCALE: 1" = 100'

0 50 100 200 300

11-85

NORTH CAROLINA CASWELL COUNTY
The foregoing or annexed certificate(s) of Susan D. Rowland
Notary Public of Caswell Co. N.C. and
Notary Public of _____ are certified to be correct.
Filed for registration on the 8th day of October, 19 86 at 11:35 o'clock A M. and duly recorded in Book 10, Page 640
Mary Lee Carter, Register of Deeds
By: Betsy K. Mullington
Assistant ~~Deputy~~ Register of Deeds

10/1/86 Will J. Bryl

THIS PARCEL OF LAND HAS NOT BEEN EVALUATED BY THE DISTRICT HEALTH DEPT. FOR THE INSTALLATION OF A SEWAGE DISPOSAL SYSTEM. 10-1-86 DATE
Carl C. Canada
SANITARIAN

Dewberry & Davis
Engineers
Architects
Planners
Surveyors
551 Piney Forest Road, Danville, Virginia 24540
☎ 804 797-4497

Drawn By: K. MALLER

N-58268