50

NOTE: Being that Tract deeded to James McAllister recorded in Book 565, Page 20 and being 144.177 Acres.

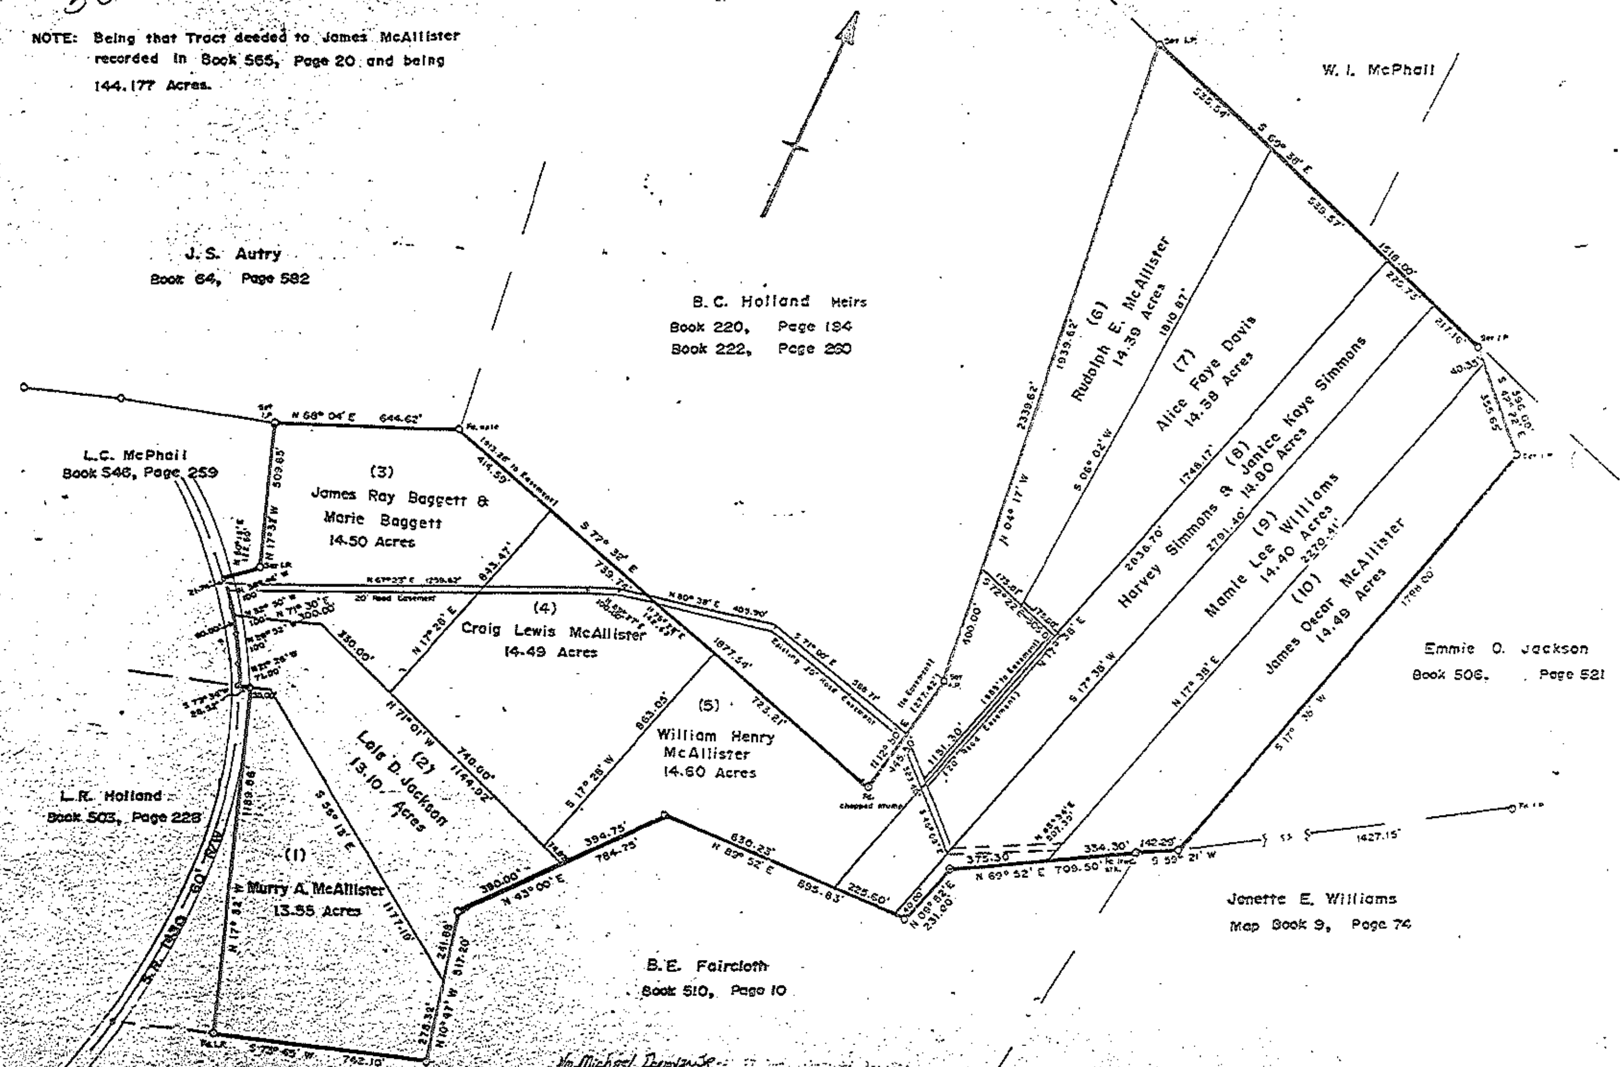

DIVISION OF PROPERTY OF

JAMES McALLISTER

DISMAL TWN., SAMPSON CO., N.C.

PIEDMONT SURVEYING COMPANY, DUNN, N.C.

JULY 15, 1977 SCALE: 1" = 300'

REVISION: JANUARY 6, 1978

REVISION: JULY 21, 1978

Wm Michael Dorman Jr.

STATE OF NORTH CAROLINA, Sampson COUNTY.
The foregoing certificate(s) of Chas A. Dorman a notary public of Harnett County, N.C. is (are) certified to be correct. This instrument was presented for registration this day and hour and duly recorded in the office of the Register of Deeds Sampson County, N.C. in Book 72 Page 50
This 27 day of July A.D. 1978 at 11:55 o'clock A.M.
[illegible] Register of Deeds By Wendy Hudson, Deputy Assistant Register of Deeds

77-4 [illegible]