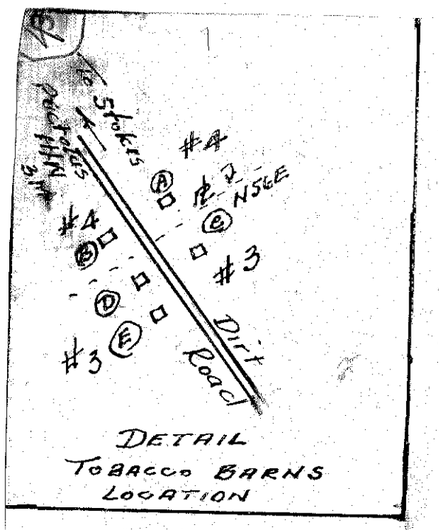

DETAIL
TOBACCO BARNS
LOCATION

NORTH CAROLINA, PITT COUNTY
The foregoing certificate of
Joe M. Dresbach
R.S. of Pitt
County is adjudged to be correct.
Let the instrument with the certificate be registered this 29
day of Dec 1950
D. T. Laney
Clerk Superior

RECORDED IN OFFICE Dec 29 1950
AT 10 A.M. AND RECORDED IN
BOOK 5 43
REGISTER OF DEEDS, PITT COUNTY, N. C.

Pitt Co, N. C.
This is to certify that this is a true copy of an accurate survey, being true & accurate to the best of my knowledge & belief.
Joe M. Dresbach

DIVISION
JOHN OVERTON
PROPERTY

PACTOLUS TR., PITT CO, N.C.
Scale 1" = 660' Nov. 1950
Joe M. Dresbach, R.S.
Greenville, N.C.

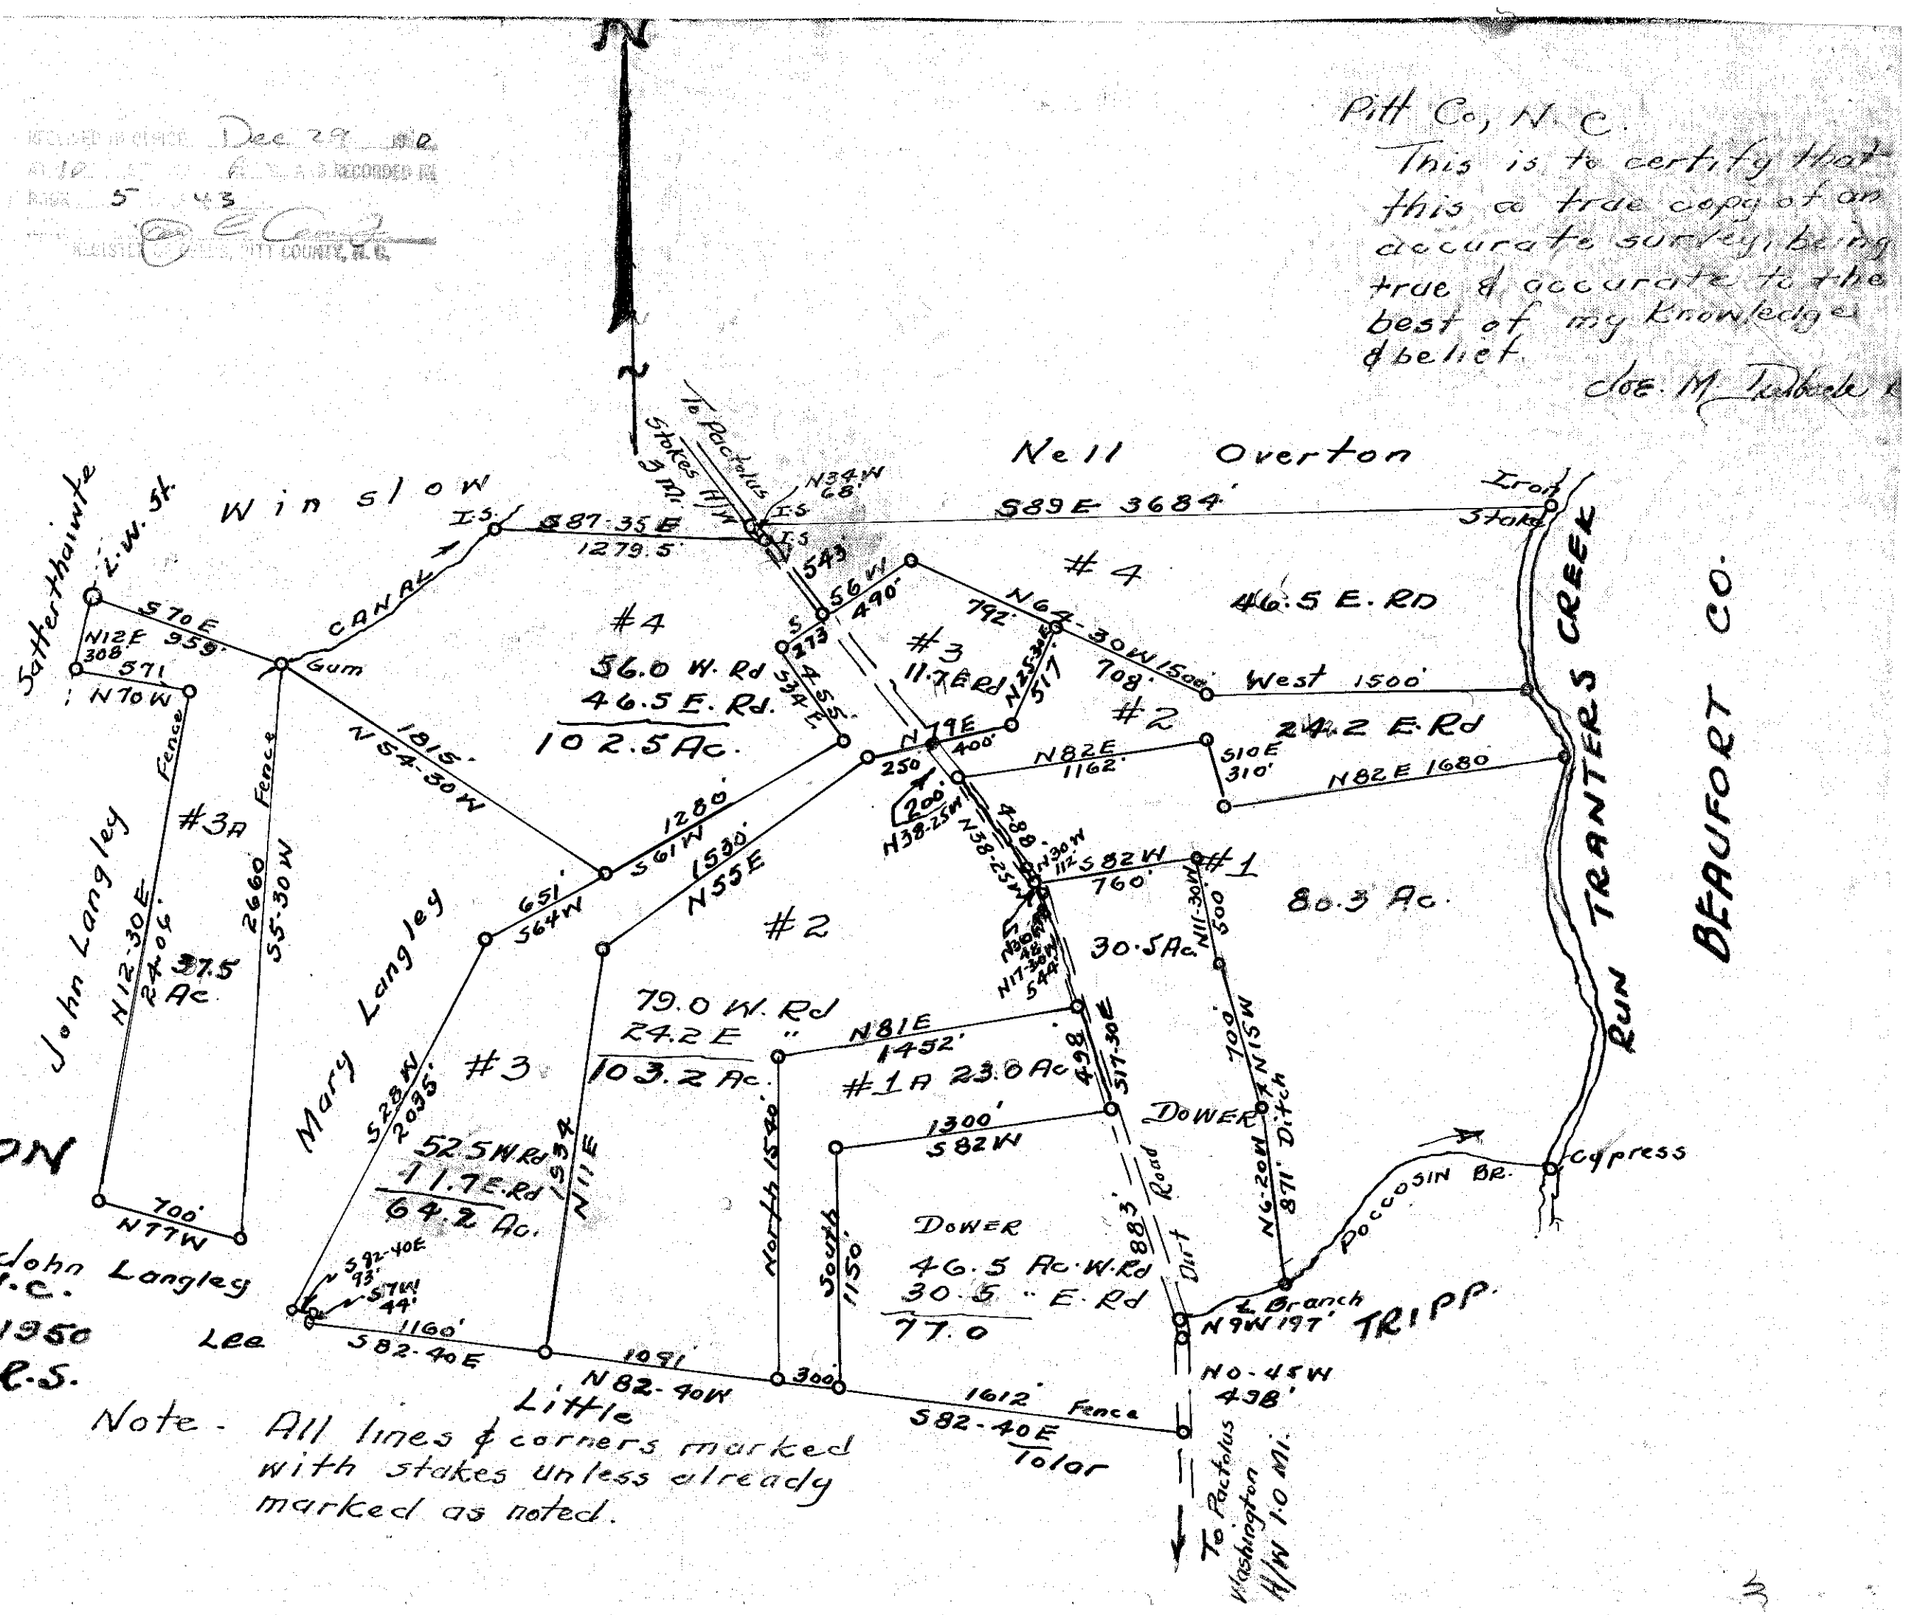

Note - All lines & corners marked with stakes unless already marked as noted.